Name of Work: Drilling of Borewell providing and Installing Pump Motor and other accessories at HMT Layout, Thindlu, Vidyaranyapura areas in Ward No. 09 (Vidyaranyapura).

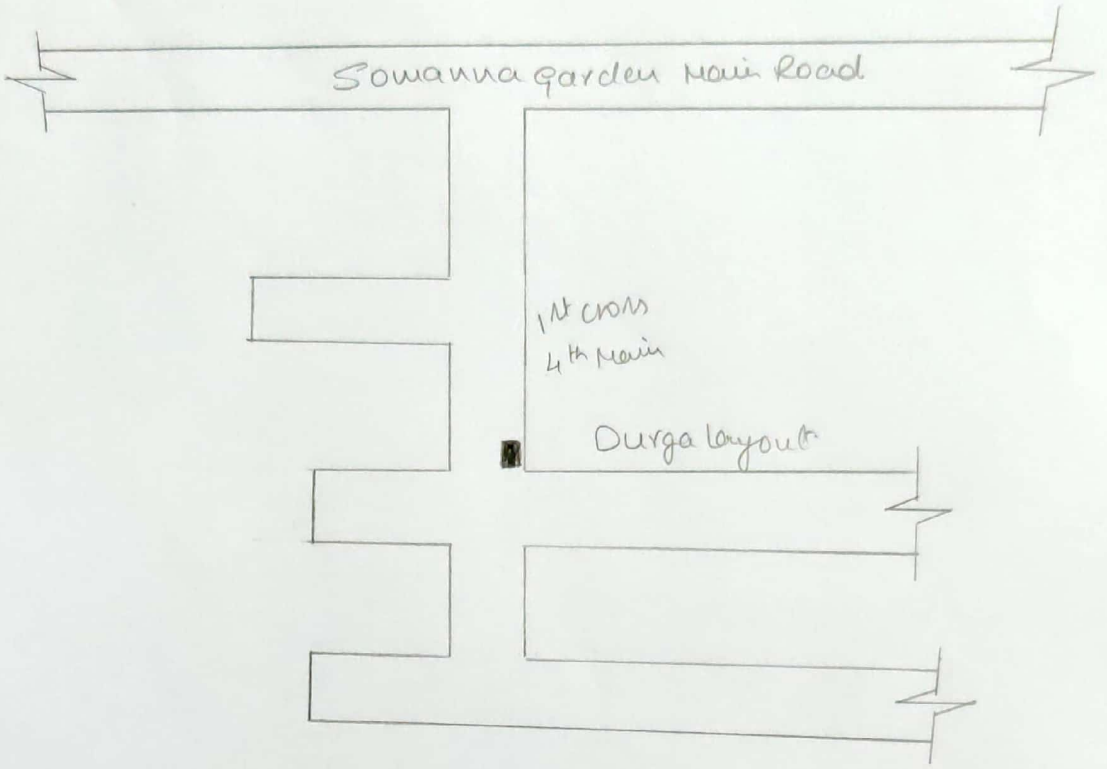


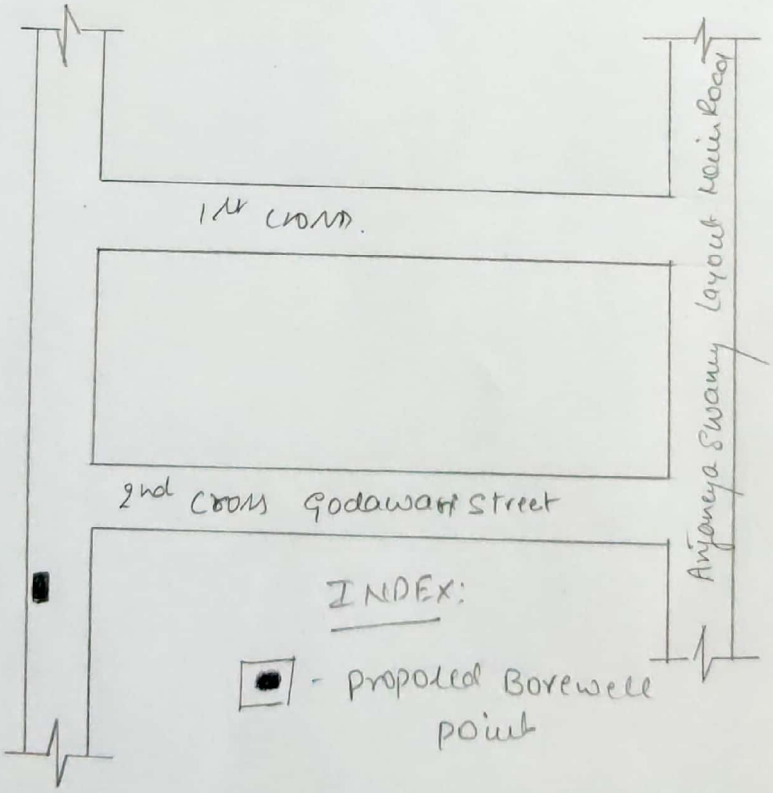


Assistant Executive Engineer
Vidyaranyapura Sub Division
BBMP, Bangalore - 97

Name of Work: Drilling of Borewell providing and Installing Pump Motor and other accessories at HMT Layout, Thindlu, Vidyaranyapura areas in Ward No. 09 (Vidyaranyapura).

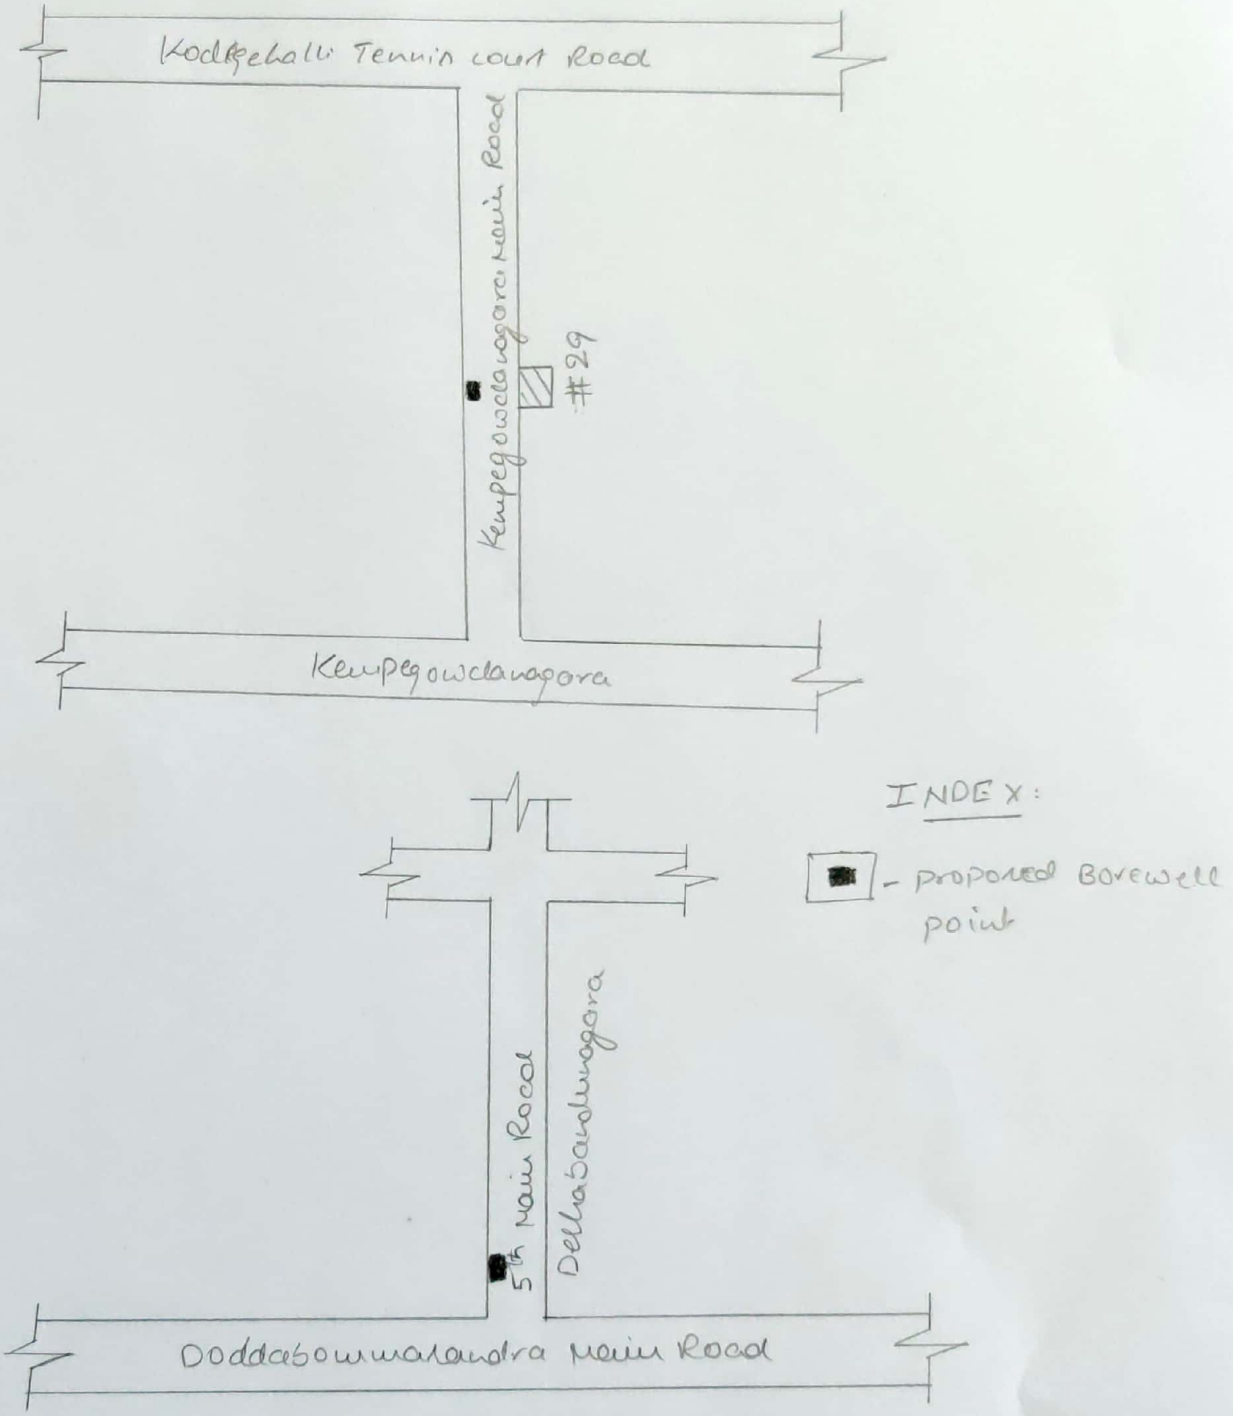


Assistant Executive Engineer
Vidyaranyapura Sub Division
BBMP, Bangalore - 97